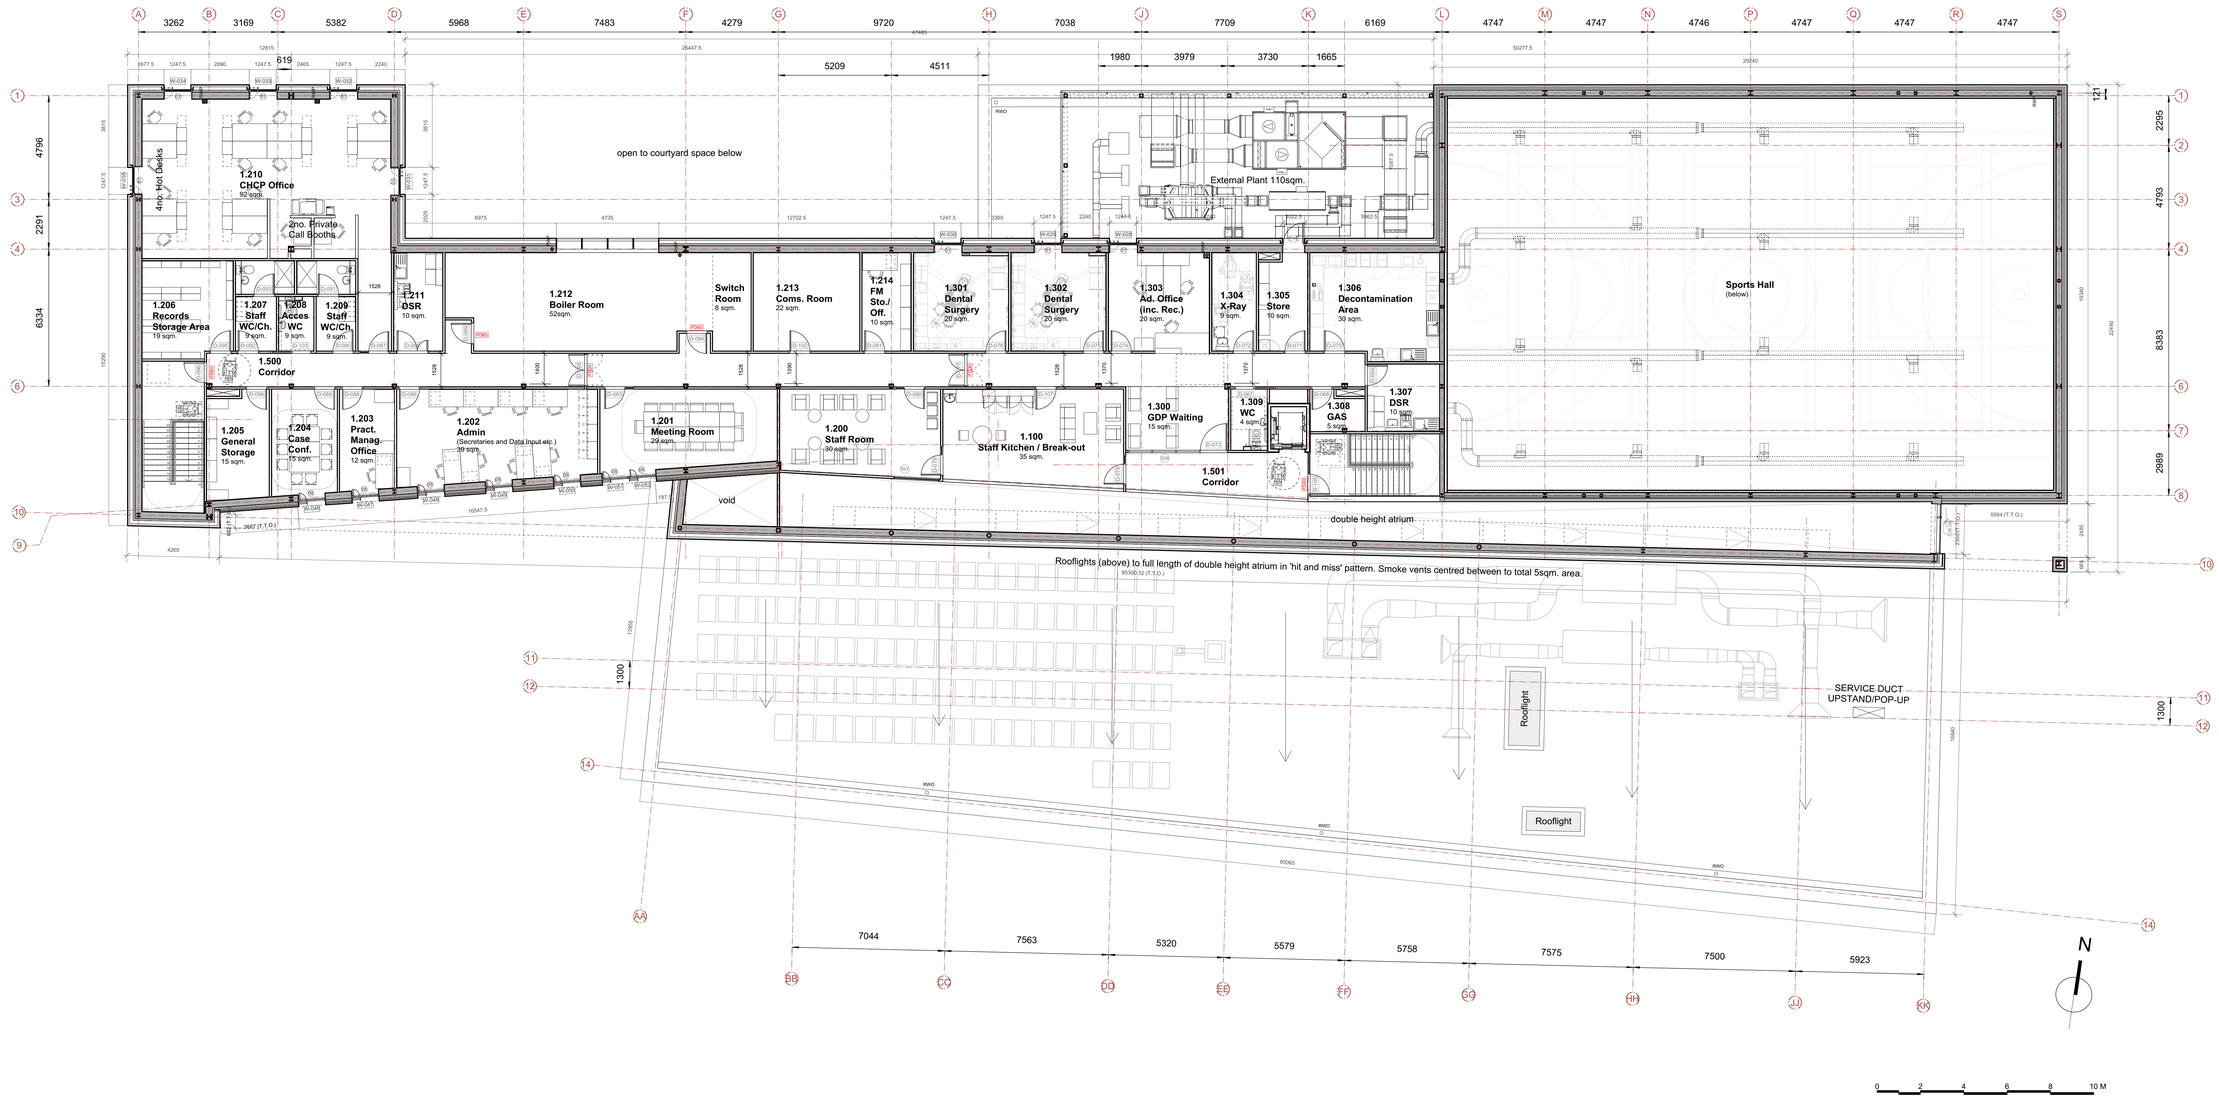

USE FIGURED DIMENSIONS ONLY. DO NOT SCALE FROM THIS DRAWING. ALL DIMENSIONS IN MM UNLESS NOTED OTHERWISE.

ALL DIMENSIONS TO BE VERIFIED ON SITE BEFORE PROCEEDING WITH WORK.

GARETH HOSKINS ARCHITECTS [GHA] TO BE NOTIFIED IN WRITING OF ANY DISCREPANCIES PRIOR TO ORDERING MATERIALS OR COMMENCING WORK.

TO BE READ IN CONJUNCTION WITH ALL OTHER GHA DRAWINGS, SCHEDULES AND SPECIFICATIONS.

ALL DRAWINGS TO BE READ IN CONJUNCTION WITH ENGINEERS DRAWINGS.

REFER TO CONSULTANTS' DRAWINGS FOR STRUCTURAL AND SERVICES INFORMATION.

Ground Floor Level	0000mm
First Floor Level	+ 3750mm
GIA TOTAL	**= 3037 sqm.**

REV N (10.08.17) ROOM NAMES ADDED. (KS)

REV M (23.05.17) WINDOW 49 ADDED BACK IN AFTER ERRONEOUS OMISSION; SERVICE DUCT POP-UP/UPSTAND ADDED TO LOWER ROOF. (AC)

REV L (11.04.17) WALL BETWEEN SWITCH AND BOILER ROOMS OMITTED PER GC REQUEST. (AC)

REV K (03.02.17) BOILER ROOM DOORS UPDATED TO OPEN IN DIRECTION OF ESCAPE AS PER PCF BUILDING WARRANT QUERIES (KS)

REV J (19.12.16) DOORS AND RECEPTION DESK UPDATED AS PER STAGE 4 WARRANT QUERIES (KS)

REV H (16.11.16) DIMENISONS ADDED, PARTITIONS ADDED AS PER GC DRAWING REVIEW COMMENTS. (KS)

REV G (31.07.15) FIRE STRATEGY UPDATED FOR BUILDING WARRANT; ENCLOSED CENTRAL STAIR, DOOR RATINGS. (RT)

REV F (17.06.15) STAGE F / BUILDING WARRANT UPDATES; PARTITIONS, SIPHONIC RWPs, STRUCTURAL GRID etc. (RT)

REV E (24.02.15) REVISED FOR ST2 BUILDING WARRANT. (RT)

REV D (09.01.15) UPDATED FOLLOWING REJECTION OF VE TO CURTAIN WALL 'CW09'. WINDOW AND CURTAIN WALL NOTES AND SETOUT CLARIFIED; REFER TO SOUTH ELEVATION. (RT)

REV C (12.12.14) UPDATED PER STRUCTURAL AND GENERAL VALUE ENGINEERING; PLANT RELOCATION, COURTYARD WINDOWS AND CHANGING ROOM WARRANT QUERIES. (RT)

REV B (23.09.14) UPDATED AS 'VALUE ENGINEERING'. (RT)

REV A (21.05.14) UPDATED FOR BUILDING WARRANT. (RT)

garethhoskinsarchitects
studio 401 south block 60/64 osborne street glasgow G1 5QH T 0141 553 5880 F 0141 553 5809

PROJECT: PARTNERSHIP CENTRE BLACKBURN

CLIENT: HUB SOUTH EAST SCOTLAND

DWG. NO.		REVISION	DRAWN BY
AL(00)111	FIRST FLOOR PLAN	N	MB
DATE: APR 2014	STAGE: WARRANT	SCALE: 1:100 at A0	

© COPYRIGHT GARETH HOSKINS ARCHITECTS LTD